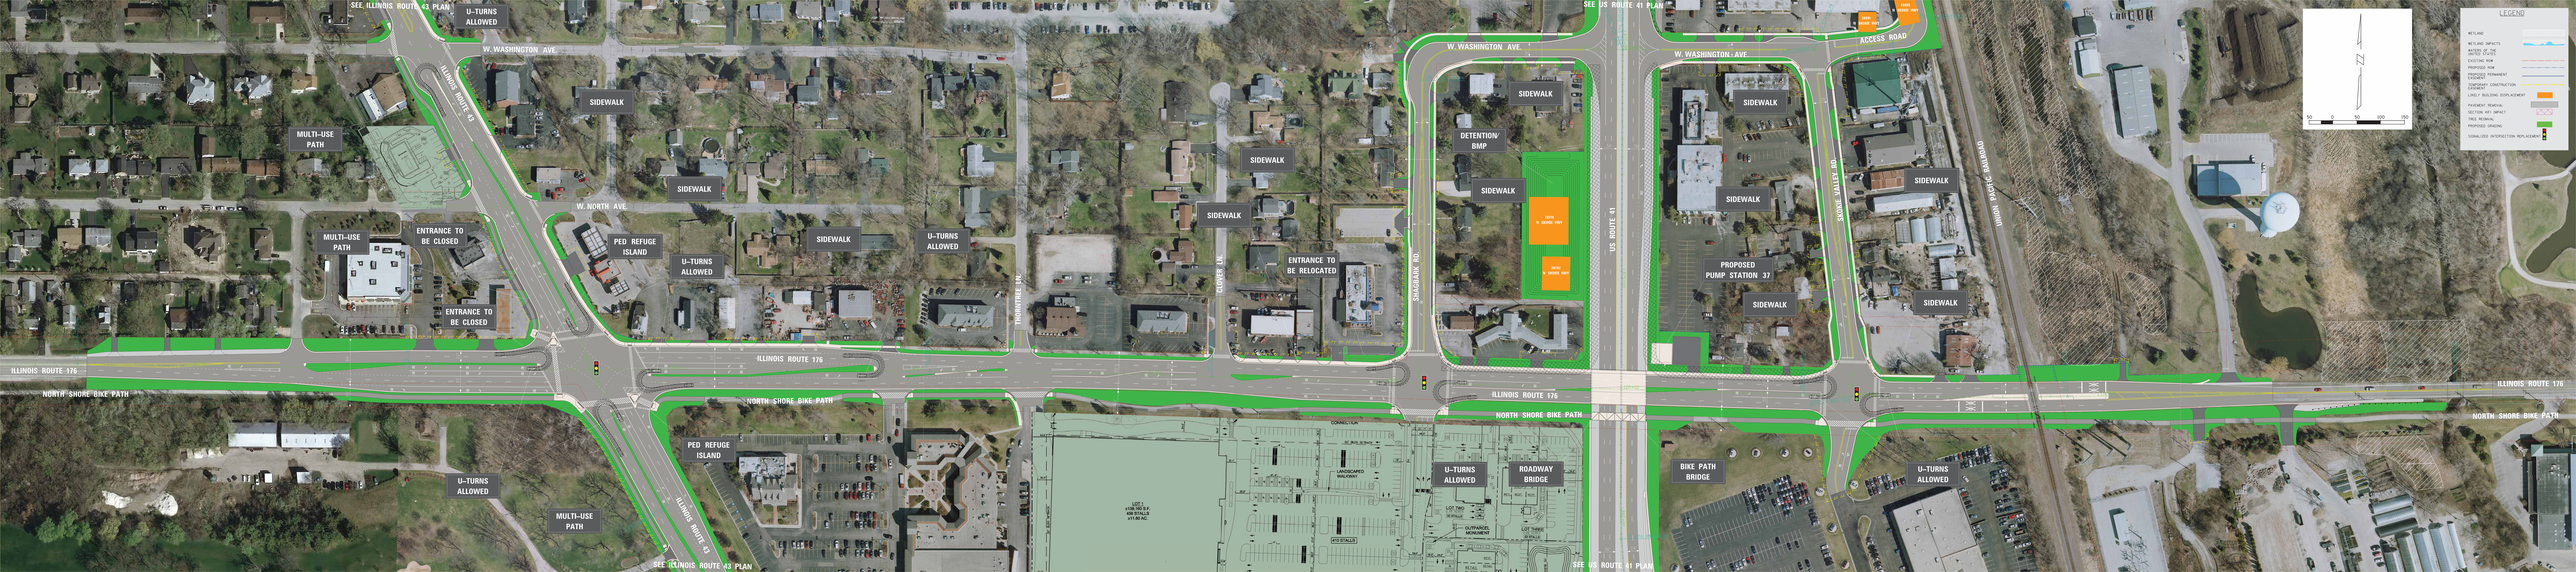
SEE ILLINOIS ROUTE 43 PLAN
U-TURNS ALLOWED
W. WASHINGTON AVE.
ILLINOIS ROUTE 43
SIDEWALK
MULTI-USE PATH
W. NORTH AVE.
ENTRANCE TO BE CLOSED
PED REFUGE ISLAND
HORNTRIM LN.
CLOVER LN.
ENTRANCE TO BE RELOCATED
SAGEBARK RD.
SEE US ROUTE 41 PLAN
DETENTION/ BMP
2859 N. GRAND WAY
2870 N. GRAND WAY
ACCESS ROAD
US ROUTE 41
PROPOSED PUMP STATION 37
SABRE SAFARI DR.
INDIAN TRAIL/ OLD RAND RD.
ILLINOIS ROUTE 176
NORTH SHORE BIKE PATH
LOT 1 4,136,182 SF 408 STALLS ±11.80 AC.
CONNECTION
LANDSCAPED WALKWAY
LOT TWO 39 SPACES
OUTPARCEL MONUMENT
LOT THREE 31 SPACES
REC. INST.
255 STALLS
U-TURNS ALLOWED
ROADWAY BRIDGE
BIKE PATH BRIDGE
LEGEND
WETLAND
WETLAND IMPACTS
WATER (LAKE, RIVER, ETC.)
EXISTING ROW
PROPOSED ROW
PROPOSED PERMANENT EASEMENT
TEMPORARY CONSTRUCTION EASEMENT
LIKELY BUILDING DISPLACEMENT
PAVEMENT REMOVAL
SECTION 4(f) IMPACTS
PROPOSED GRADING
SIGNALIZED INTERSECTION REPLACEMENT
50 0 50 100 150