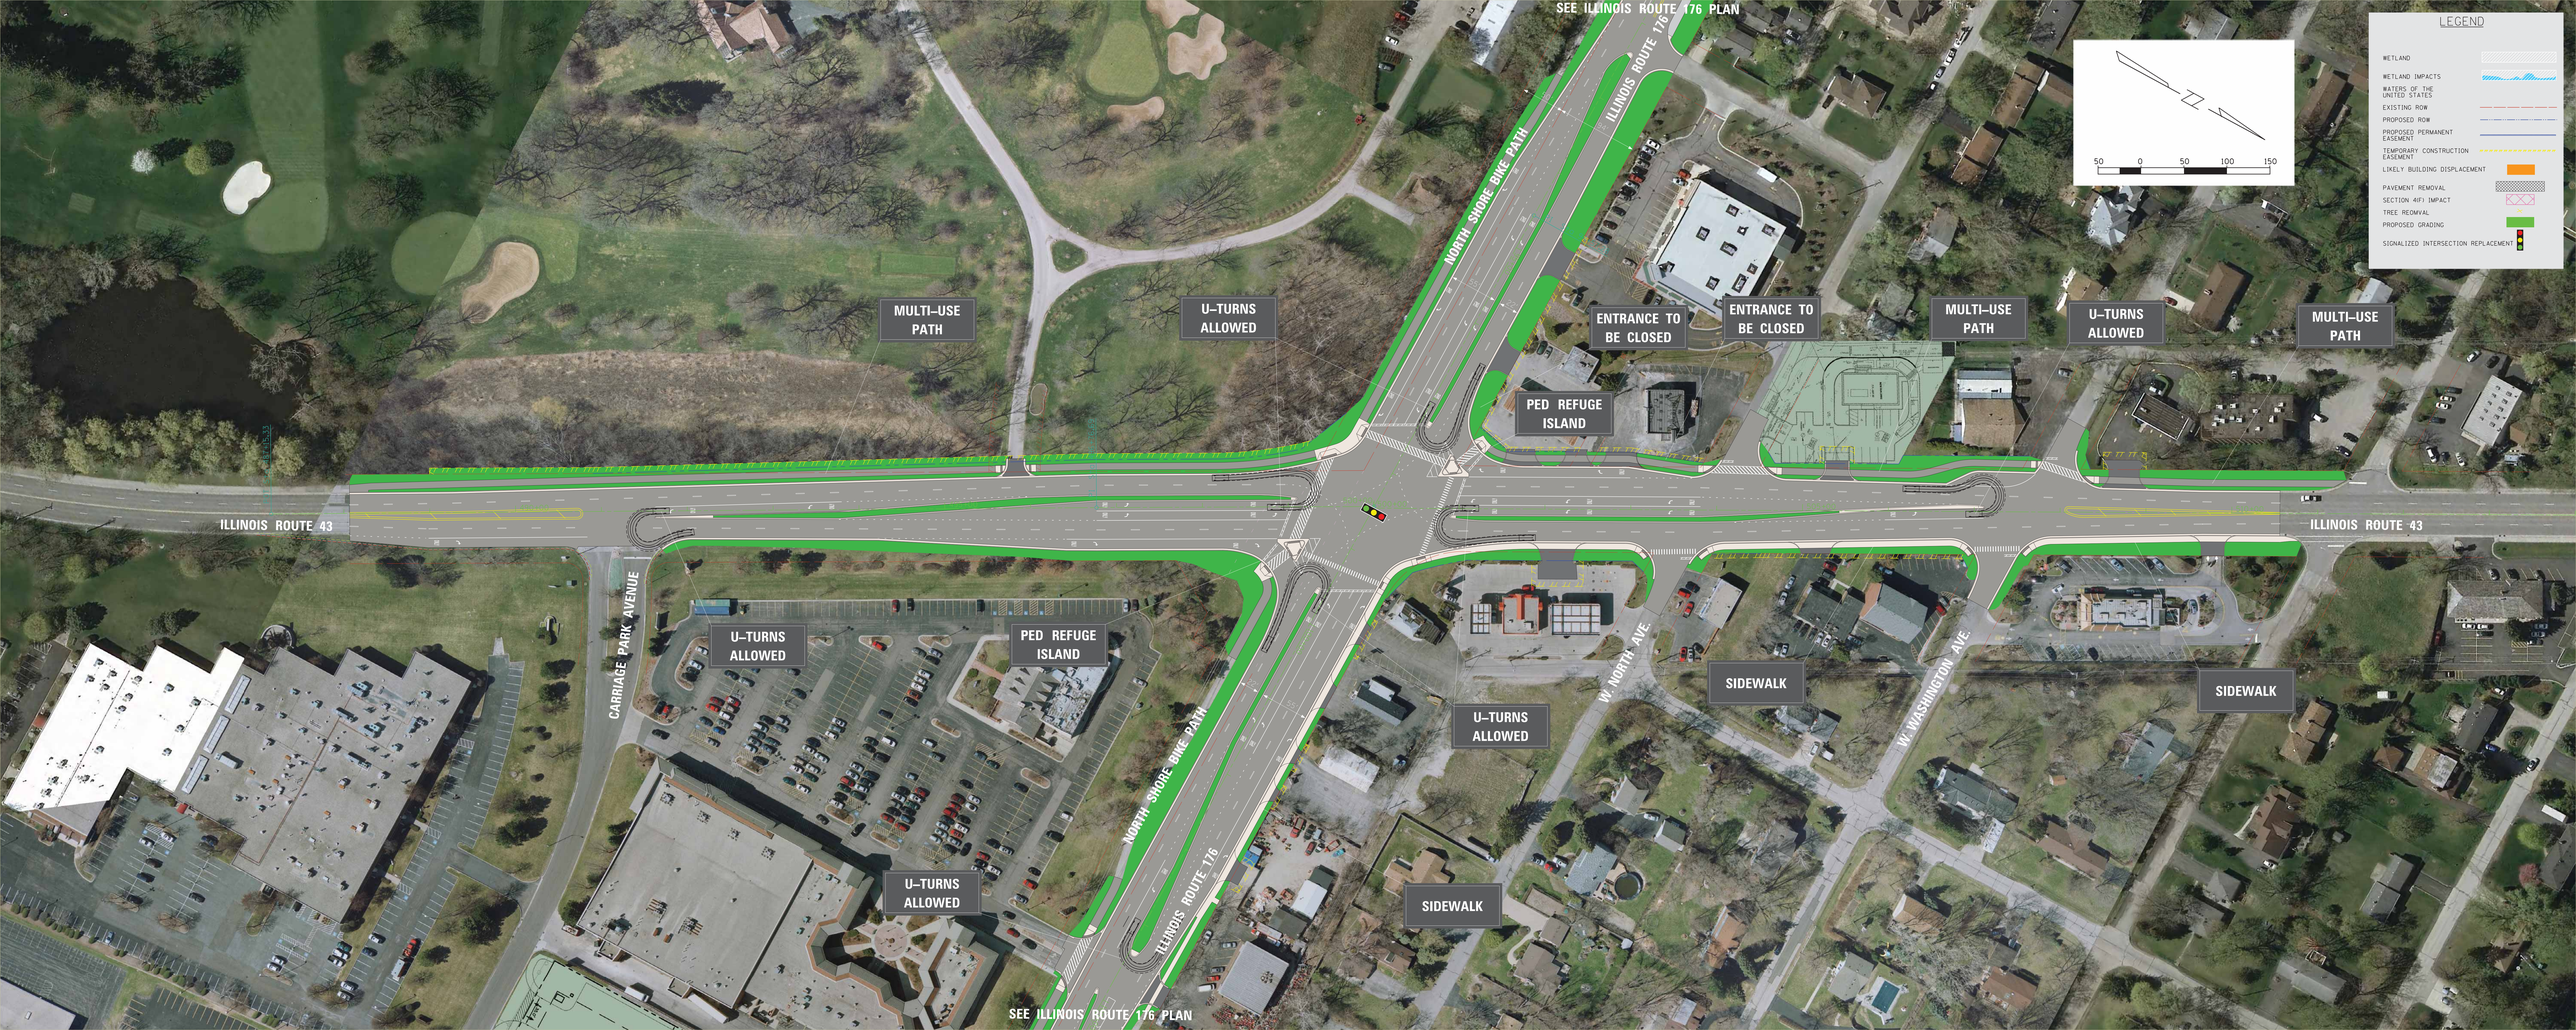
SEE ILLINOIS ROUTE 176 PLAN
ILLINOIS ROUTE 176
NORTH SHORE BIKE PATH
MULTI-USE PATH
U-TURNS ALLOWED
ENTRANCE TO BE CLOSED
ENTRANCE TO BE CLOSED
PED REFUGE ISLAND
MULTI-USE PATH
U-TURNS ALLOWED
MULTI-USE PATH
ILLINOIS ROUTE 43
ILLINOIS ROUTE 43
CARRIAGE PARK AVENUE
U-TURNS ALLOWED
PED REFUGE ISLAND
NORTH SHORE BIKE PATH
U-TURNS ALLOWED
W. NORTH AVE
SIDEWALK
W. WASHINGTON AVE
SIDEWALK
ILLINOIS ROUTE 176
U-TURNS ALLOWED
SIDEWALK
SEE ILLINOIS ROUTE 176 PLAN
50 0 50 100 150
LEGEND
WETLAND
WETLAND IMPACTS
WATERS OF THE UNITED STATES
EXISTING ROW
PROPOSED ROW
PROPOSED PERMANENT EASEMENT
TEMPORARY CONSTRUCTION EASEMENT
LIKELY BUILDING DISPLACEMENT
PAVEMENT REMOVAL
SECTION 4(F) IMPACT
TREE REMOVAL
PROPOSED GRADING
SIGNALIZED INTERSECTION REPLACEMENT