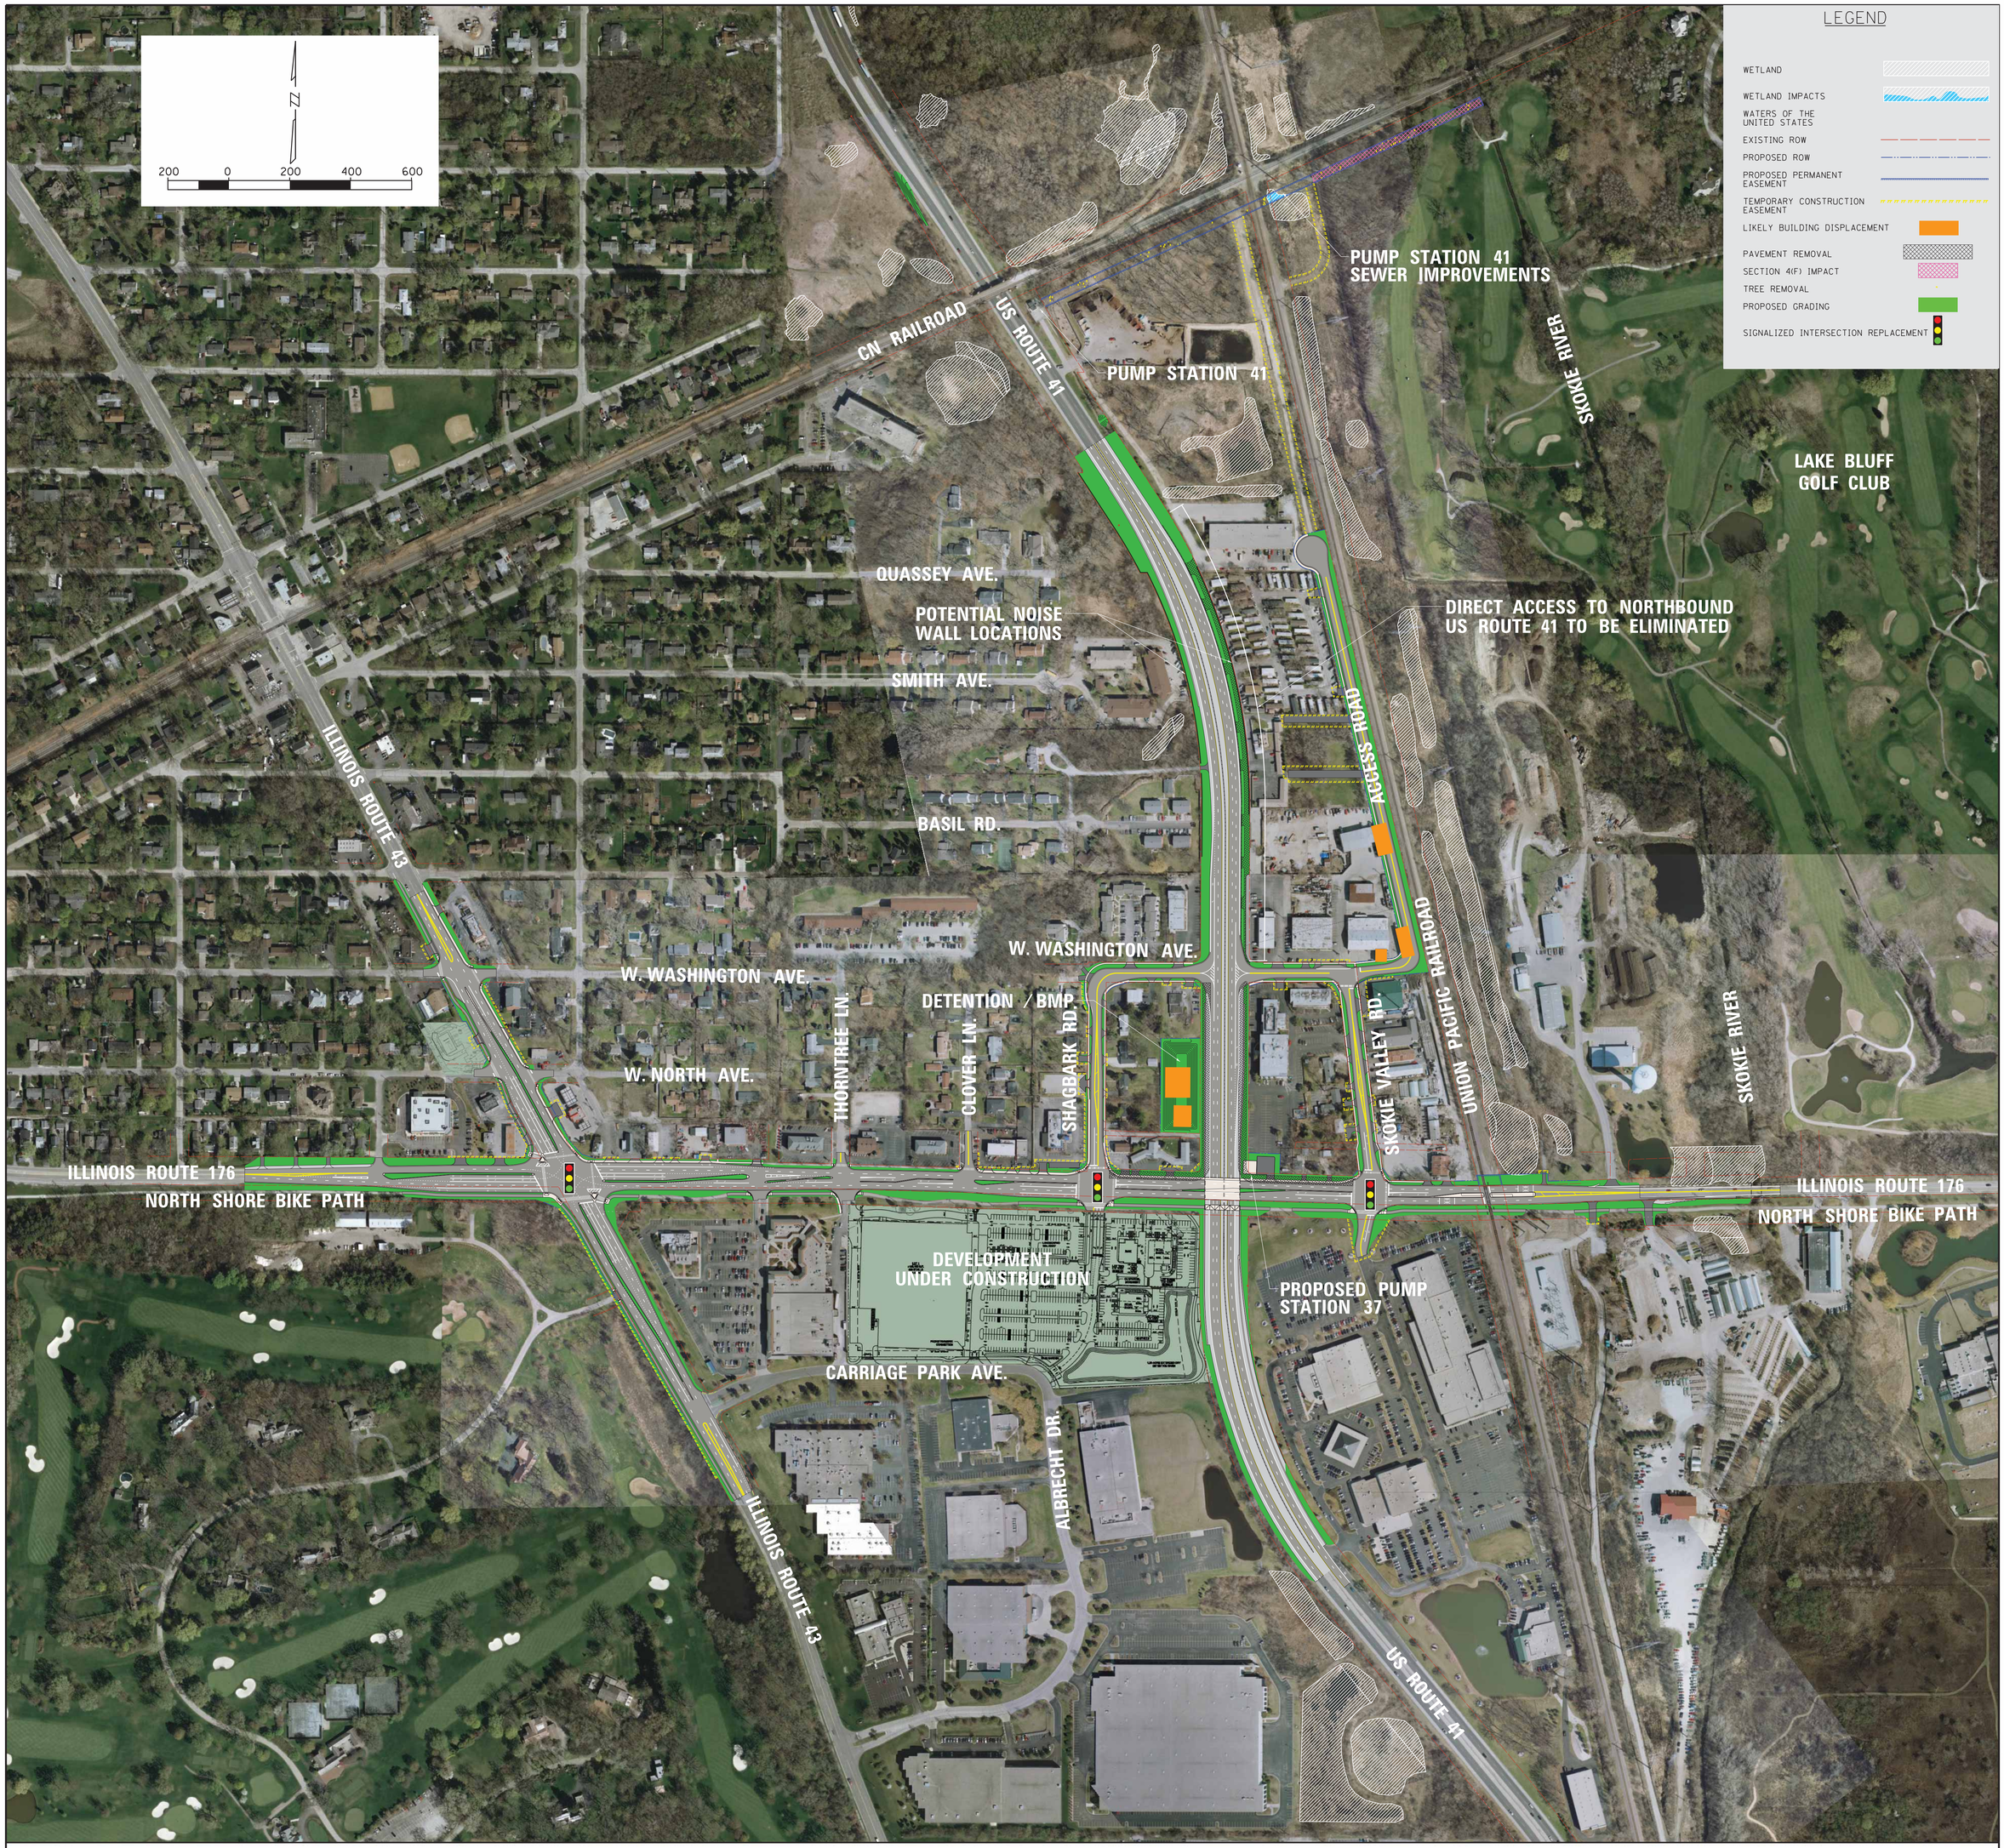

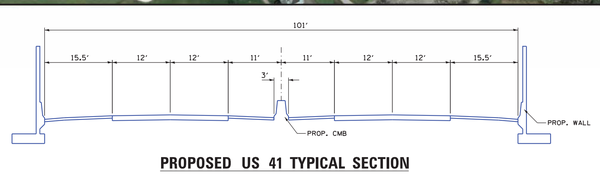

PROPOSED US 41 TYPICAL SECTION

US RTE 41 AND IL RTE 176 INTERCHANGE
OVERALL PROPOSED IMPROVEMENT PLAN